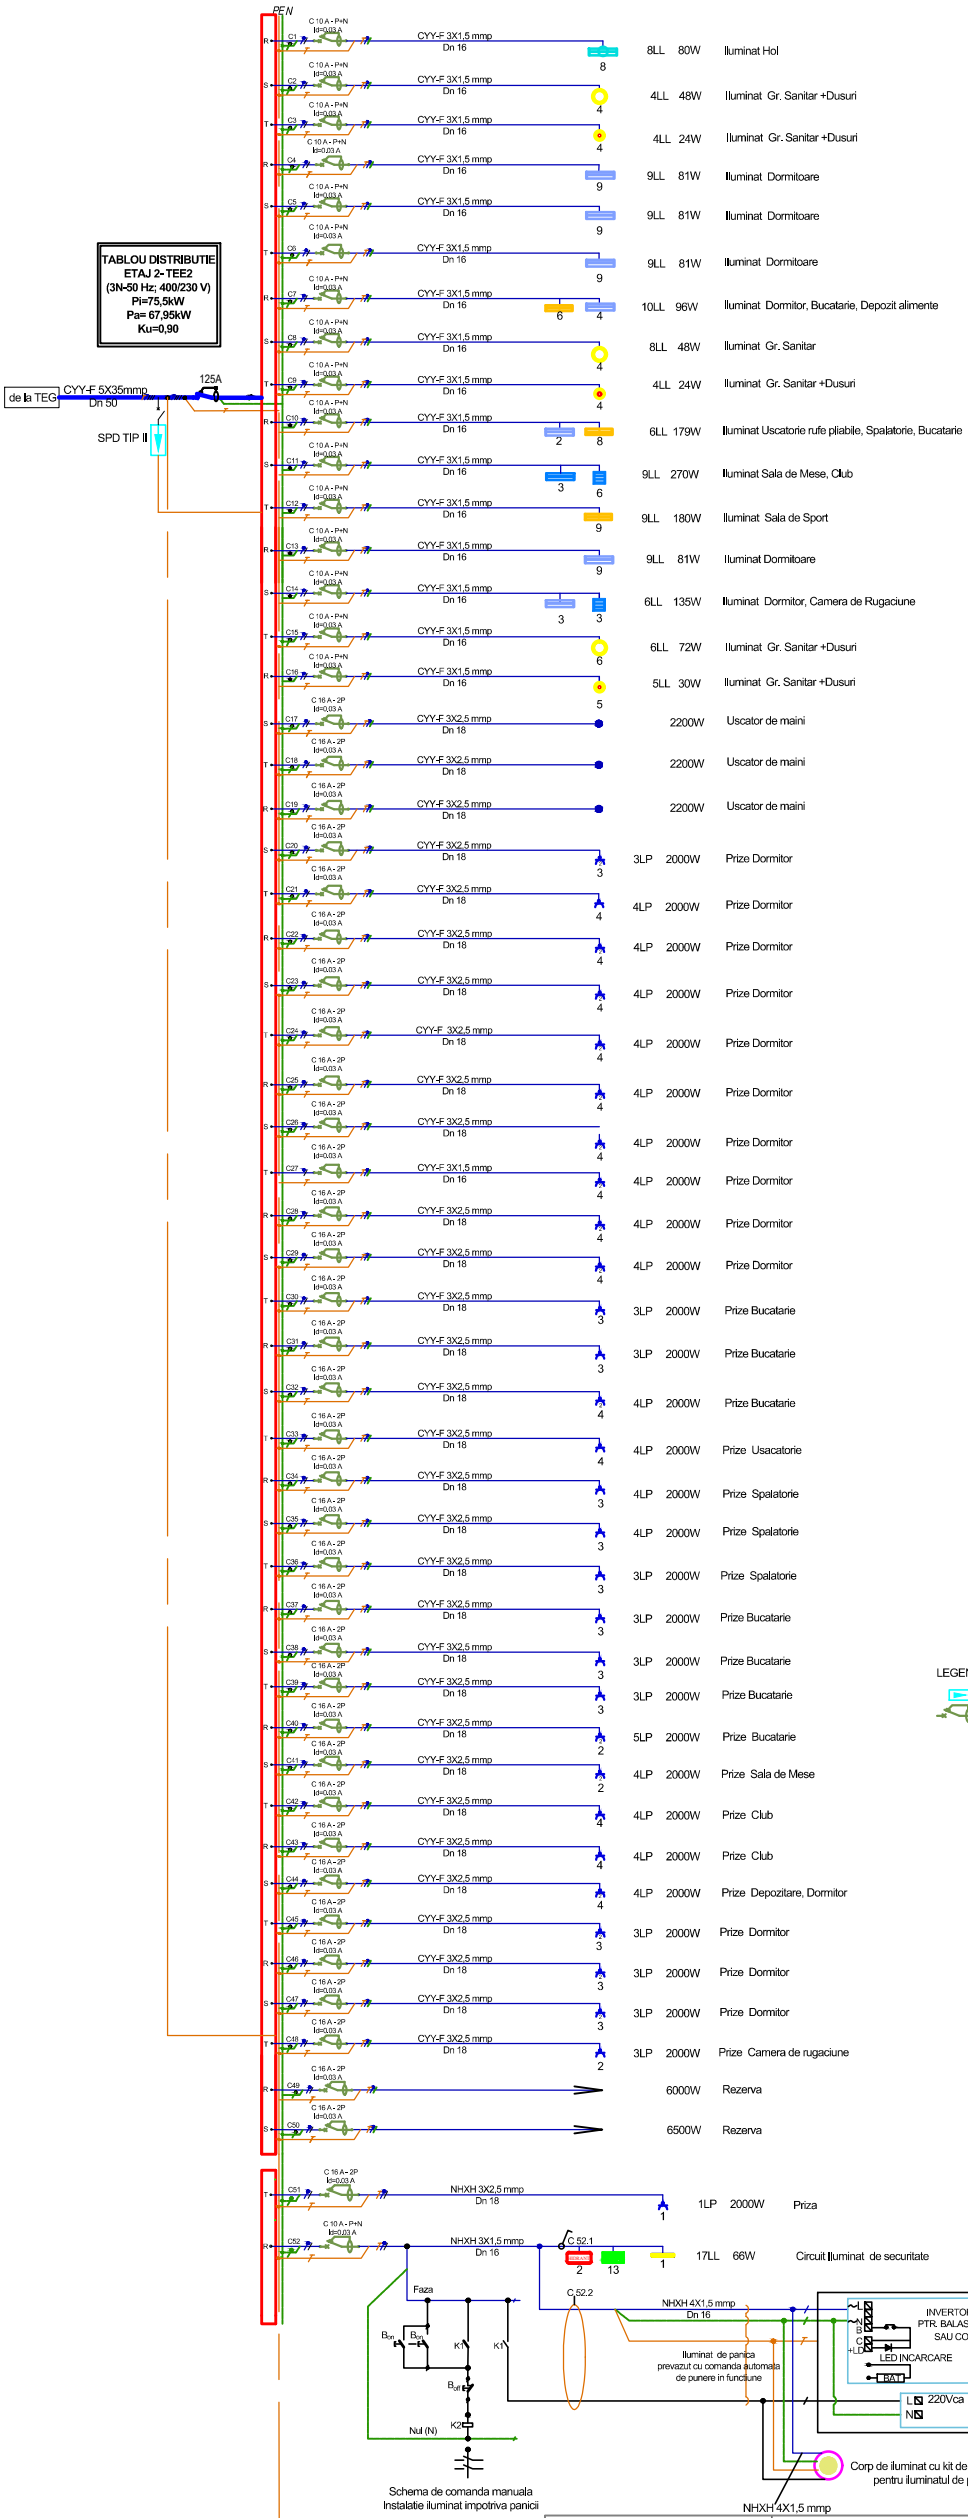


C1	8	8LL 80W	Iluminat Hol
C2	4	4LL 48W	Iluminat Gr. Sanitar +Dusuri
C3	4	4LL 24W	Iluminat Gr. Sanitar +Dusuri
C4	9	9LL 81W	Iluminat Dormitoare
C5	9	9LL 81W	Iluminat Dormitoare
C6	9	9LL 81W	Iluminat Dormitoare
C7	6, 4	10LL 96W	Iluminat Dormitor, Bucatarie, Depozit alimente
C8	4	8LL 48W	Iluminat Gr. Sanitar
C9	4	4LL 24W	Iluminat Gr. Sanitar +Dusuri
C10	2, 8	6LL 179W	Iluminat Uscatorie rufe pliabile, Spalatorie, Bucatarie
C11	3, 6	9LL 270W	Iluminat Sala de Mese, Club
C12	9	9LL 180W	Iluminat Sala de Sport
C13	9	9LL 81W	Iluminat Dormitoare
C14	3, 3	6LL 135W	Iluminat Dormitor, Camera de Rugaciune
C15	6	6LL 72W	Iluminat Gr. Sanitar +Dusuri
C16	5	5LL 30W	Iluminat Gr. Sanitar +Dusuri
C17		2200W	Uscator de maini
C18		2200W	Uscator de maini
C19		2200W	Uscator de maini
C20	3	3LP 2000W	Prize Dormitor
C21	4	4LP 2000W	Prize Dormitor
C22	4	4LP 2000W	Prize Dormitor
C23	4	4LP 2000W	Prize Dormitor
C24	4	4LP 2000W	Prize Dormitor
C25	4	4LP 2000W	Prize Dormitor
C26	4	4LP 2000W	Prize Dormitor
C27	4	4LP 2000W	Prize Dormitor
C28	4	4LP 2000W	Prize Dormitor
C29	4	4LP 2000W	Prize Dormitor
C30	3	3LP 2000W	Prize Bucatarie
C31	3	3LP 2000W	Prize Bucatarie
C32	4	4LP 2000W	Prize Bucatarie
C33	4	4LP 2000W	Prize Usacatorie
C34	3	4LP 2000W	Prize Spalatorie
C35	3	4LP 2000W	Prize Spalatorie
C36	3	3LP 2000W	Prize Spalatorie
C37	3	3LP 2000W	Prize Bucatarie
C38	3	3LP 2000W	Prize Bucatarie
C39	3	3LP 2000W	Prize Bucatarie
C40	2	5LP 2000W	Prize Bucatarie
C41	2	4LP 2000W	Prize Sala de Mese
C42	4	4LP 2000W	Prize Club
C43	4	4LP 2000W	Prize Club
C44	4	4LP 2000W	Prize Depozitare, Dormitor
C45	3	3LP 2000W	Prize Dormitor
C46	3	3LP 2000W	Prize Dormitor
C47	3	3LP 2000W	Prize Dormitor
C48	2	3LP 2000W	Prize Camera de rugaciune
C49		6000W	Rezerva
C50		6500W	Rezerva
C51	1	1LP 2000W	Priza
C52	2, 13, 1	17LL 66W	Circuit Iluminat de securitate

LEGENDA:
- Descarcator la supratensiuni atmosferice tip II
- Intrerupator automat cu protectie diferentiala

VERIFICATORI					
VERIFICATORI/EXPERȚI	NUME	SEMNĂTURĂ	CERINȚĂ	REFERAT / EXPERTIZĂ/ NR. /DATĂ	
PROIECTANT GENERAL BIROU DE PROIECTARE S.C. FILIPS ART DESIGN S.R.L. Adresa: aleea. Mihail Sadoveanu, nr.19, IAŞI,	L.S.	TITLU PROIECT: "IMBUNATATIREA CONDITIILOR DE CAZARE DE LA CENTRUL REGIONAL GIURGIU PRIN LUCRARI DE MODERNIZARE (REAMENAJARE/REABILITARE/ CONSTRUCTIEI SI DOTAREA)"		NUMĂR PROIECT:	01-001/2022
				FAZA PROIECT:	D.A.L.I.
				DATA PROIECT:	2022
		AMPLASAMENT: LOCALITATEA GIURGIU, BULEVARD 1907, NR. 1C, JUDET GIURGIU		NUMAR PLANSA:	IE 08
Șef Proiect ing. Dragoș Filip				SCARA:	-
PROIECTAT ing.Zetu Constantin		BENEFICIAR: MINISTERUL AFACERILOR INTERNE INSPECTORATUL GENERAL PENTRU IMIGRARI		TITLU PLANSA: SCHEMA TEE2 TABLOU ELECTRIC DISTRIBUTIE ETAJ 2	
DESENAT ing.Zetu Constantin					

FORMAT A3(420x297)